11/23/2010 8:04:28 AM

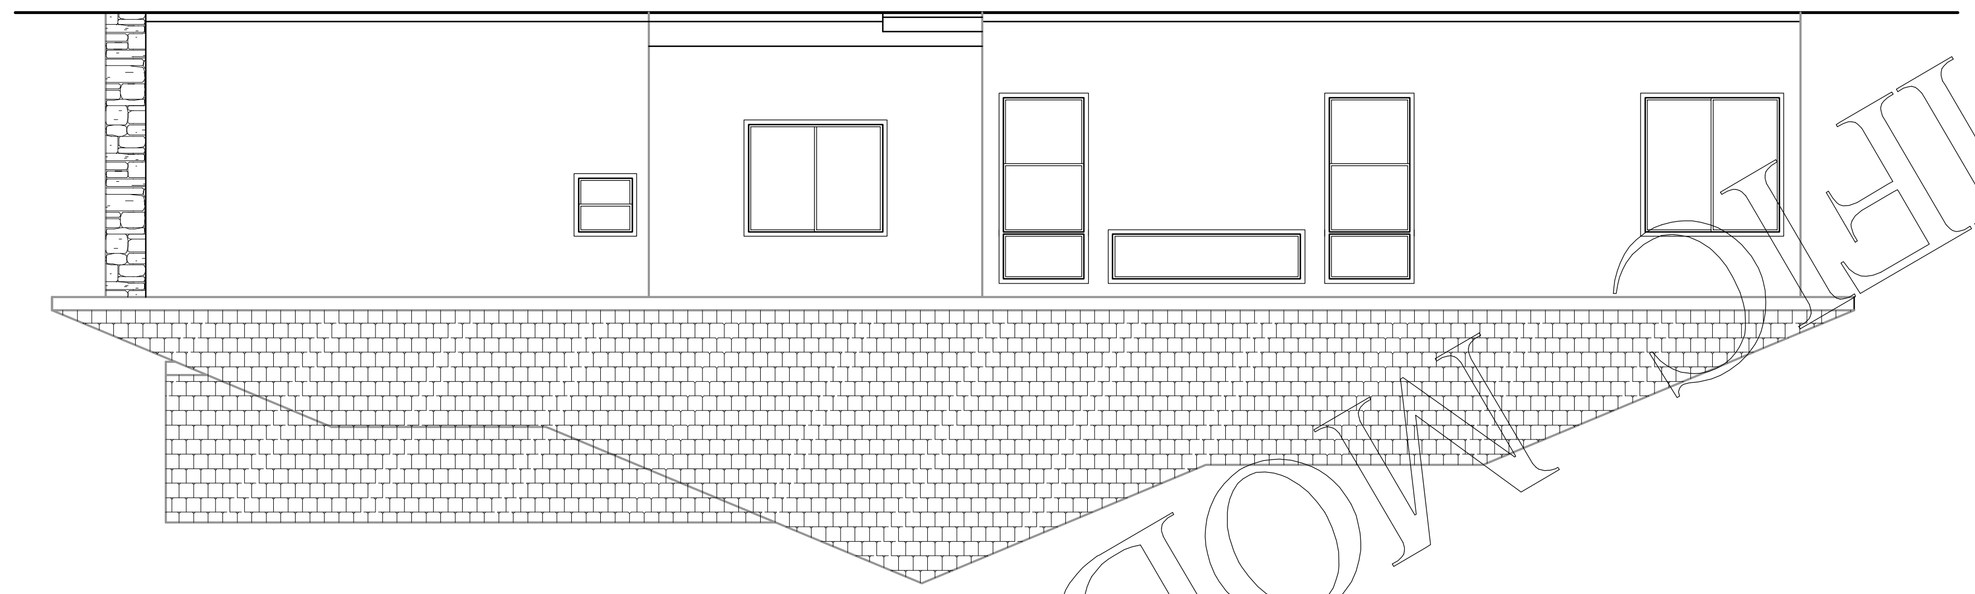

LEFT ELEVATION

SCALE 1/4" = 1'-0"

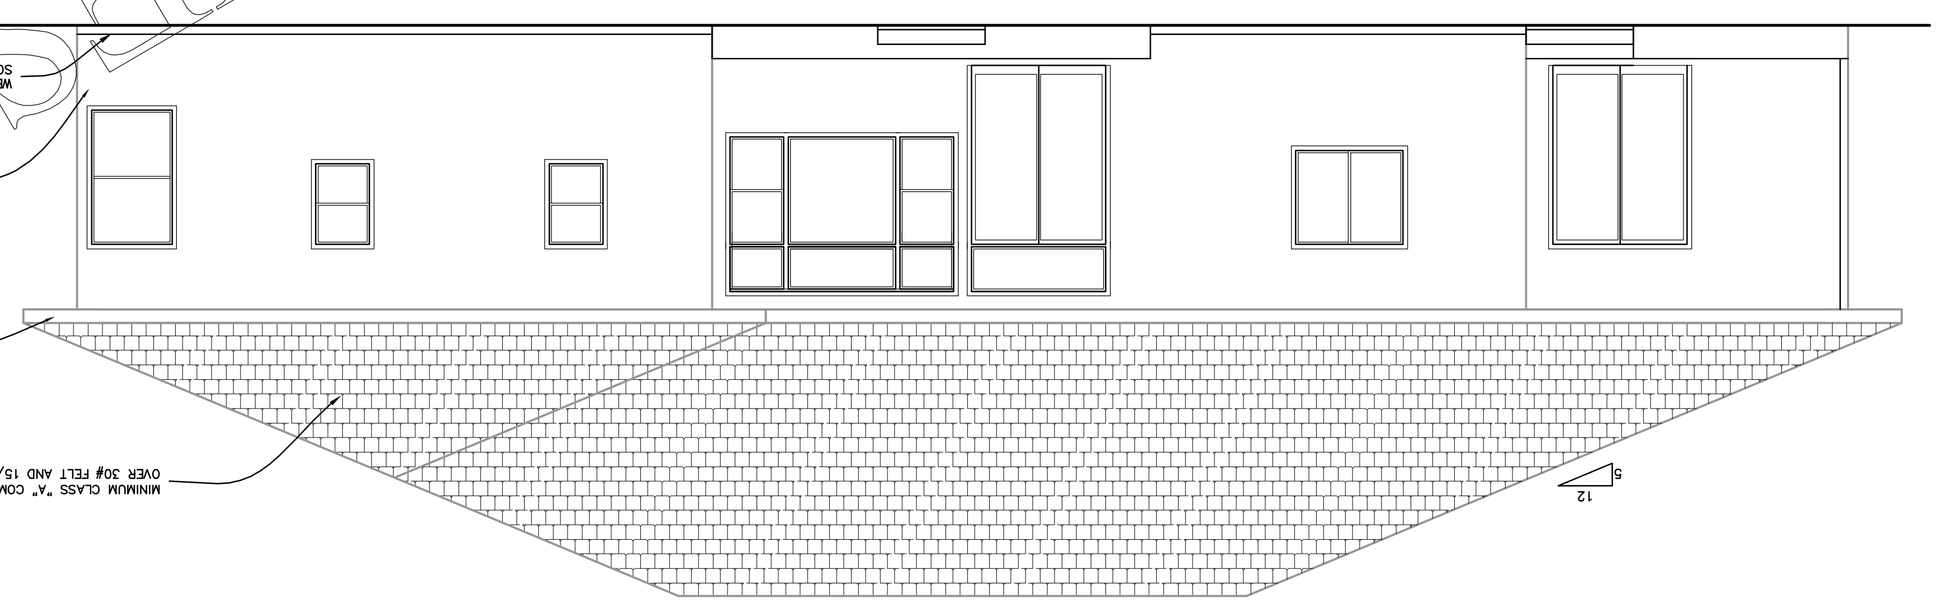

REAR ELEVATION

SCALE 1/4" = 1'-0"

PACIFIC MODERN HOMES, INC.

SHEET: 2

PLAN NO: 6079

DRAWN BY: JUHA

SCALE: 1/4" = 1'-0"

DATE: 2/23/06

ASTORIA
SIGNATURE SERIES

RESIDENCE FOR:

PAGE TITLE

ELEVATIONS

PACIFIC MODERN HOMES
P.O. BOX 670
ELK GROVE, CA.
95759-9514
PHONE: (916) 685-9514

REVISIONS	BY